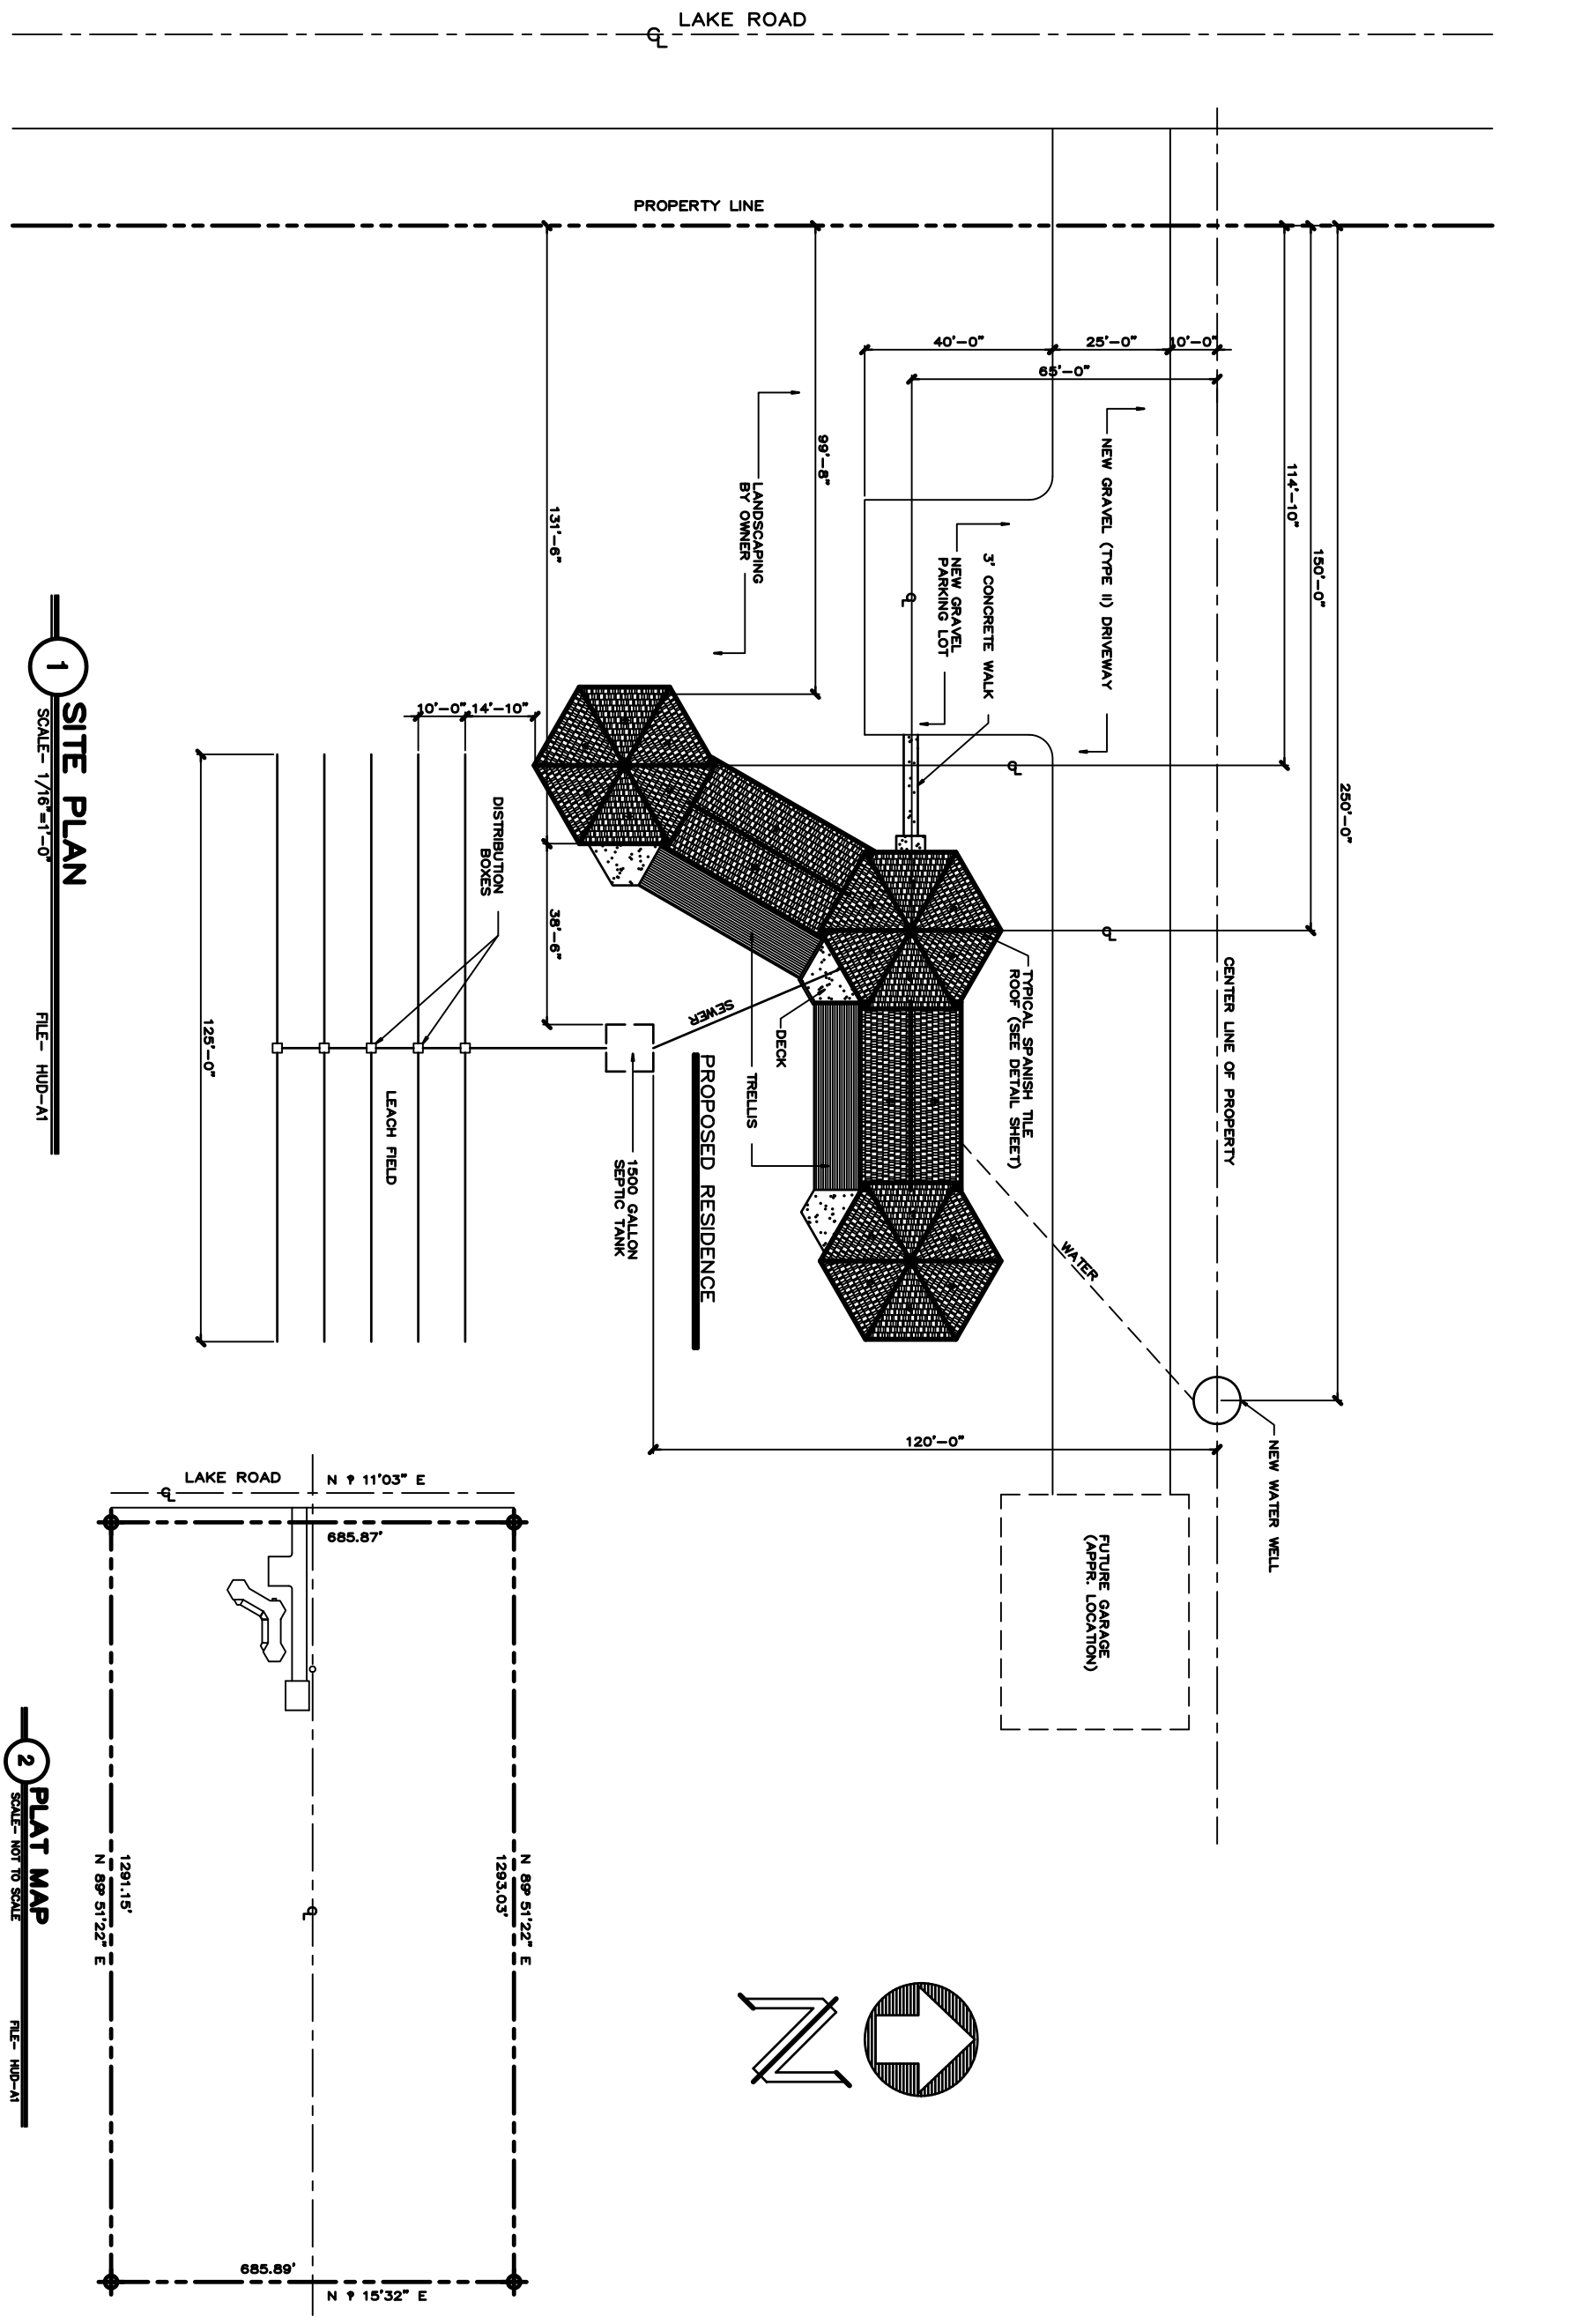

1 SITE PLAN
SCALE- 1/16"=1'-0"
FILE- HUD-A1

2 PLAT MAP
SCALE- NOT TO SCALE
FILE- HUD-A1

JOB # 000
FILE HUD-A1
DATE 9-9-11
DRAWN DSA
SHEET # A-1

REVISION	DATE	BY

CUSTOM HOME FOR
THE HUDDLESTONS

DO NOT SCALE DRAWINGS
ALL WRITTEN DIMENSIONS TAKE PRECEDENCE OVER SCALED DRAWINGS. VERIFY ALL DIMENSIONS PRIOR TO START OF CONSTRUCTION. NOTIFY THE ARCHITECT OF ANY DIMENSIONAL ERRORS.

THE HUDDLESTONS
CEDAR CITY
UTAH

D. SHANE AVERY
DESIGNER - DRAFTSMAN - TRADESMAN
"At Your Service"
457-1484
4991 Mosher Way @ Las Vegas, NV 89121